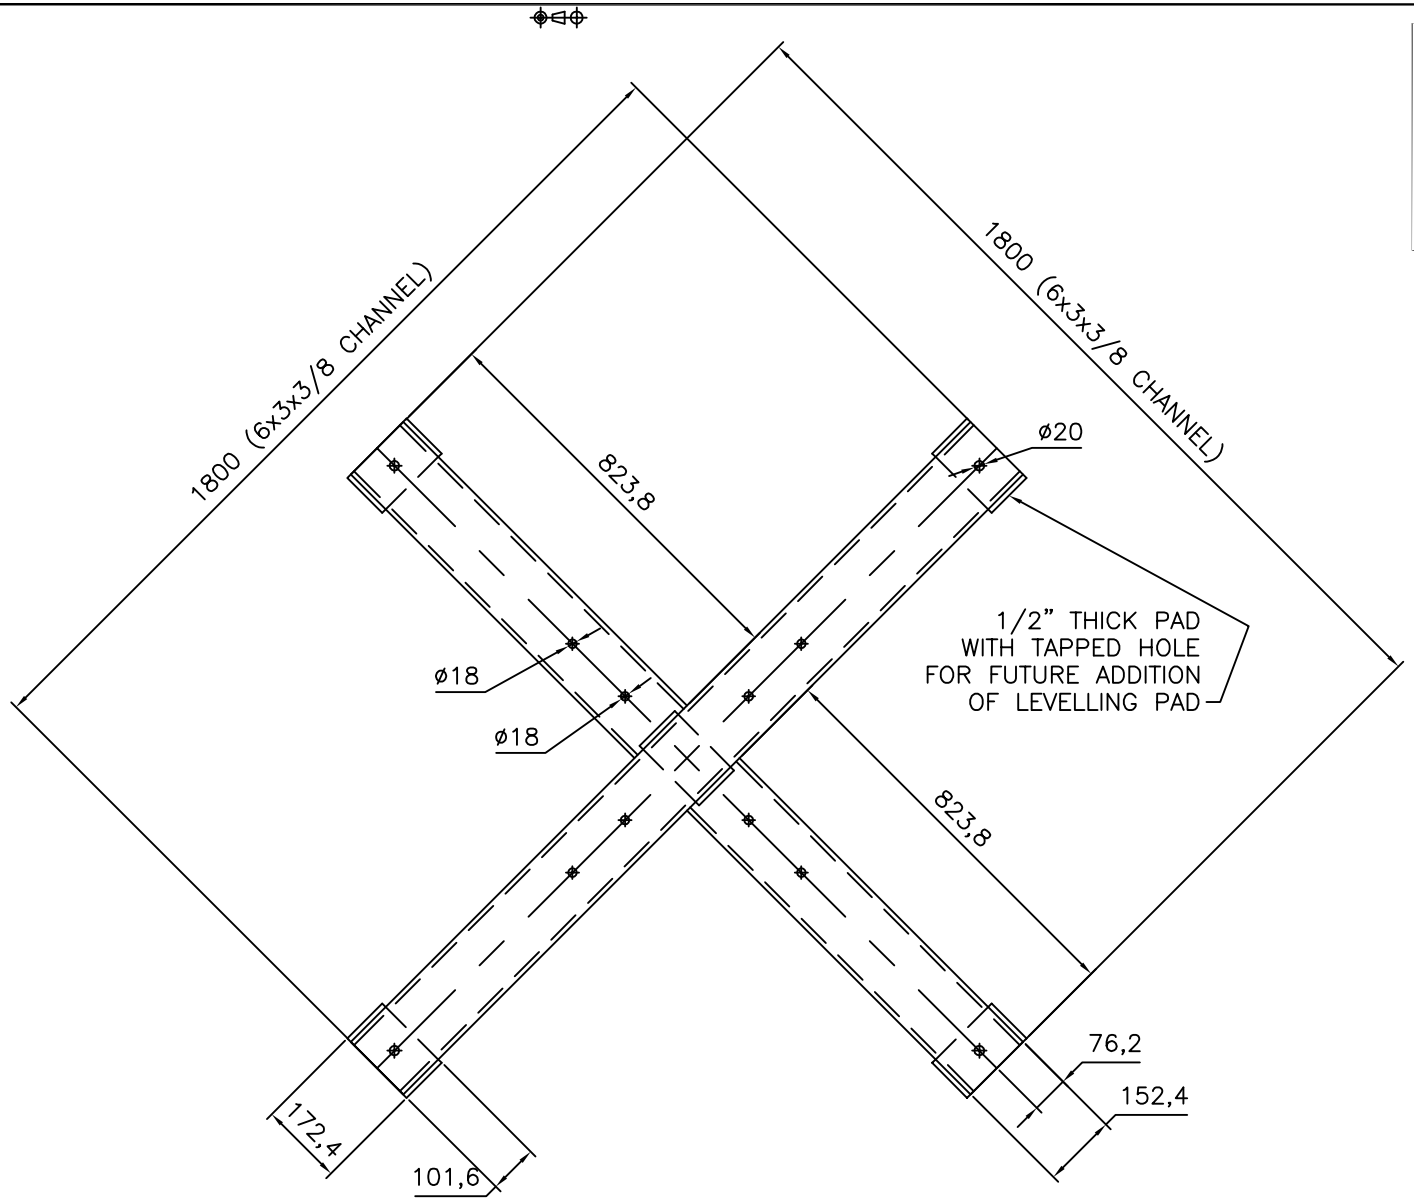

☐ Approved ☐ Revise and Resubmit
☐ Approved As Noted ☐ Rejected

Signed: _____

Date: _____

This drawing/document is copyright and the property of Tomcat UK Ltd. It must not be copied (in whole or in part) used for manufacture, or otherwise disclosed without written consent of the company.

TOMCAT®
STAGING, LIGHTING AND SUPPORT SYSTEMS

STRENGTH UNDER PRESSURE
IT'S ENGINEERED INTO
EVERYTHING WE DO

MADE IN THE UK

TOMCAT UK LTD
UNIT 2, SKIDDAW ROAD,
CROFT BUSINESS PARK,
BROMBOROUGH,
WIRRAL, CH62 3RB.
TEL: +44 (0) 151 482 3100
FAX: +44 (0) 151 482 3111

DRAWN BY: P.JORDAN

DWG NO.: Q5610

DATE: 1/9/06

SCALE: NTS

JOB NO.: Q5610

PROJECT:
ENLIGHTENED LIGHTING
CUSTOM BASE

TITLE:
CUSTOM CHANNEL BASE FOR
LD & MD PLATED TRUSS